PROPOSED LAYOUT PLAN OF

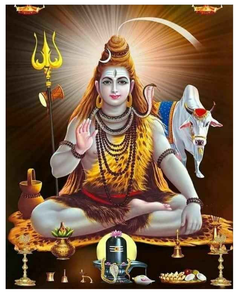

SHIV VATIKA

AT,JHARLI, DIST (SIKAR)

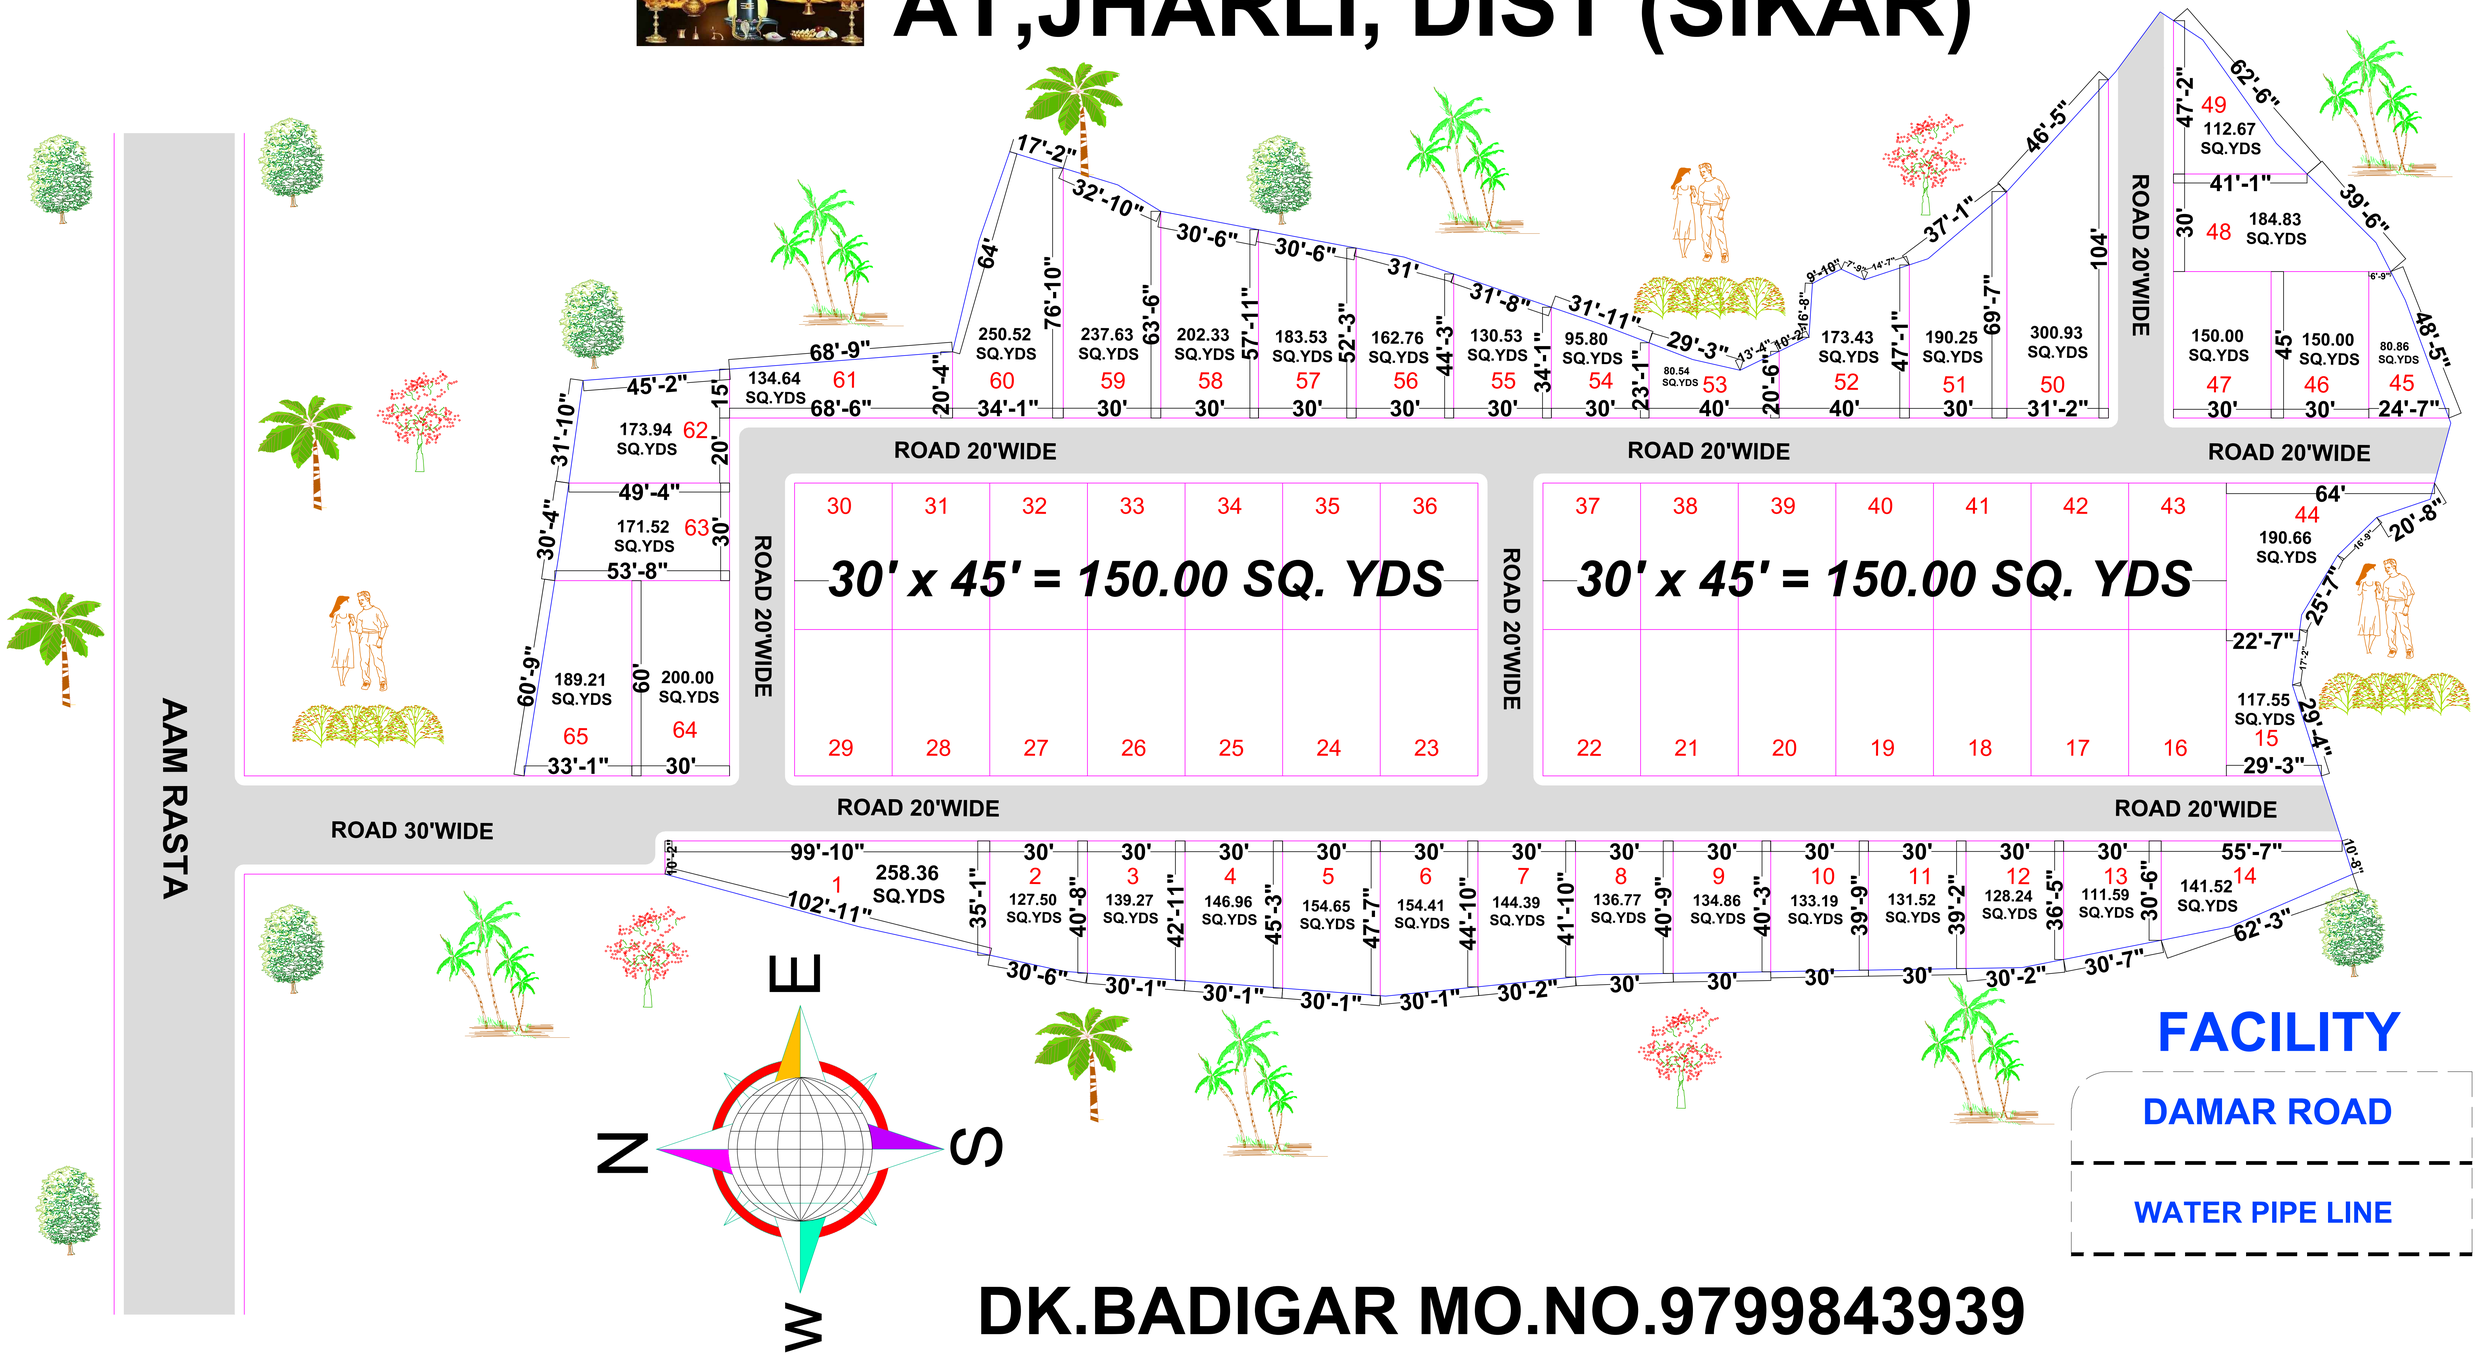

FACILITY

DAMAR ROAD

WATER PIPE LINE

DK.BADIGAR MO.NO.9799843939