

PROJECT BY :




Rera No. RAJ/P/2024/3029
rera.rajasthan.gov.in



प्रीमियम प्लॉटिंग टाउनशिप



200ft. Jaisinghpura, Behind ARG Divine, Bhankrota, Ajmer Road, Jaipur

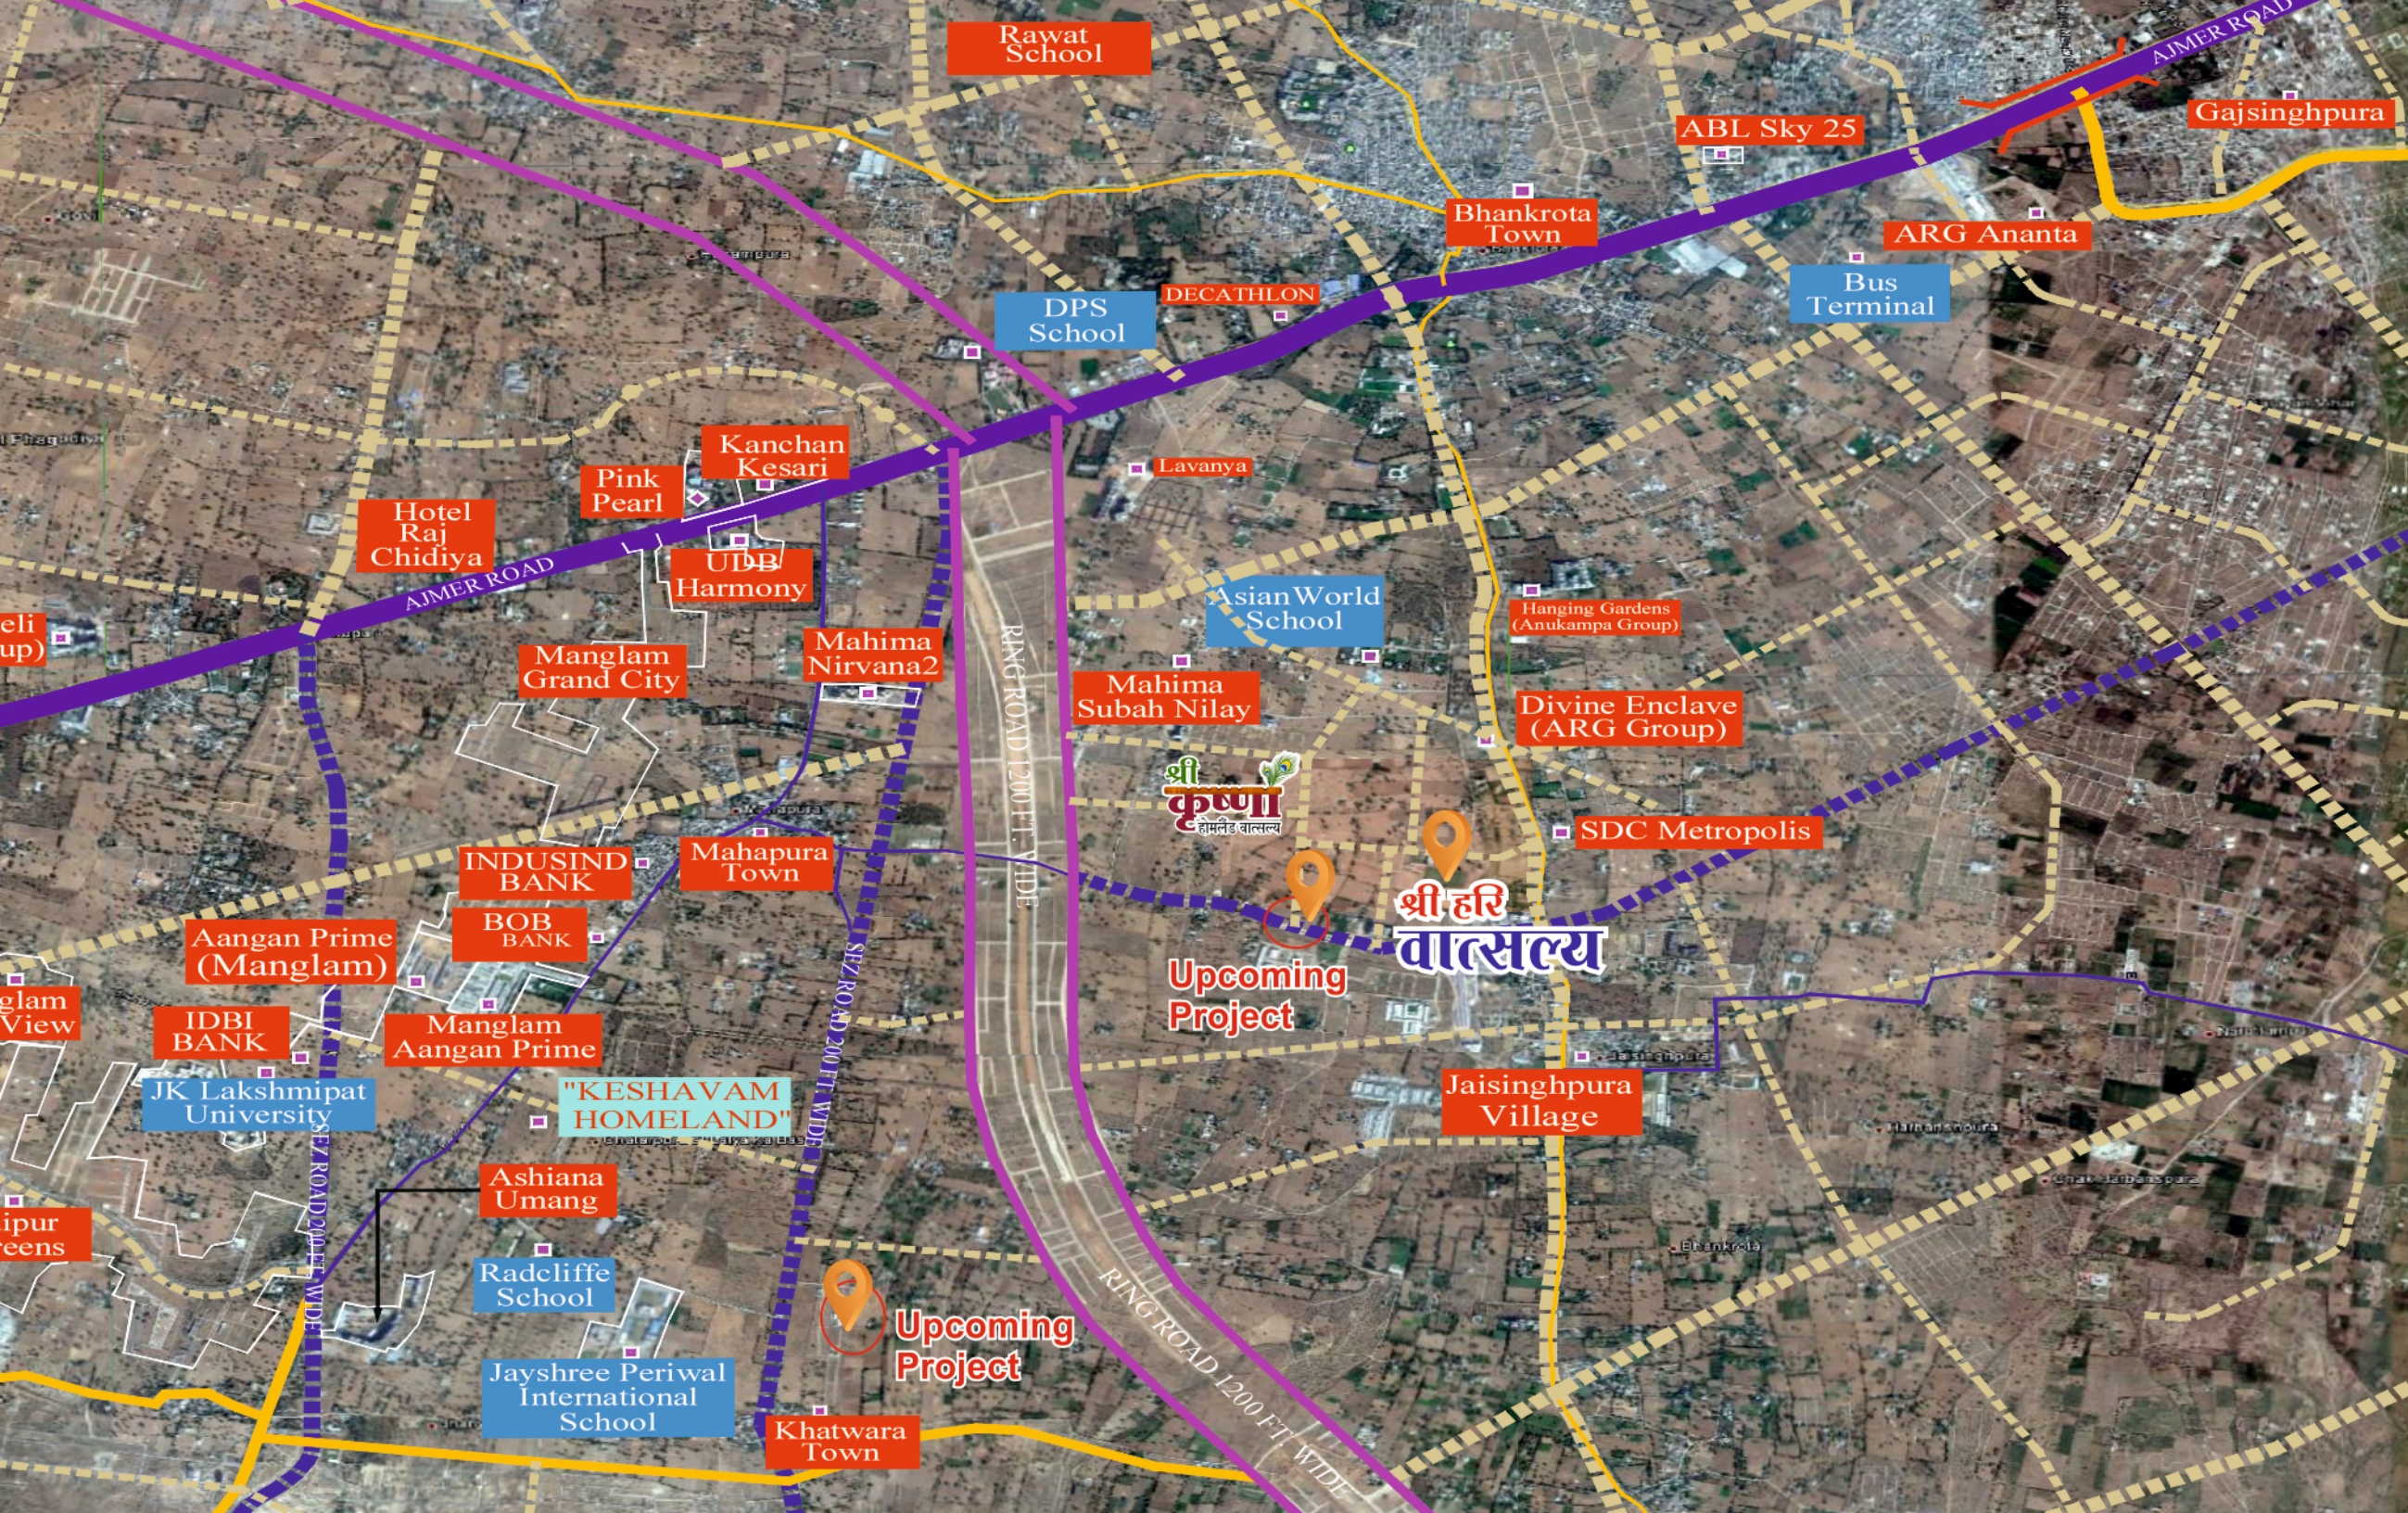

Project Amenities

- Gated Township
- Landscaped Park
- Plot Demarcation
- Underground Electrification
- Street Light
- Water Supply
- Sevrage System
- Water Harvesting
- Damar Road
- Gated Entry
- Security Guard





Location Map

Not To Scale



Project by :



Yati Buildstate LLP

Shop No. 06, Near Sharma Auto Parts, Near SBI Bank, Bhankrota, Jaipur, Rajasthan - 302026

✉ yatibuildstatellp@gmail.com

Disclaimer : This brochure is purely conceptual and not a legal offering. Further the promoters/Architect reserve the right to add/delete/modify and details/specifications/elevation mentioned here in.

PROPOSE LAYOUT PLAN OF
" SHREE HARI VATSALYA "
 AT VILLAGE - JAISINGHPURA BAS BHANKROTA
 TEH.- SANGANER, JAIPUR , RAJASTHAN



PROPOSE LAYOUT PLAN OF
" SHREE HARI VATSALYA "
 AT VILLAGE - JAISINGHPURA BAS BHANKROTA
 TEH.- SANGANER, JAIPUR , RAJASTHAN

